This plan may not be commercially re-distributed, transferred or manipulated in any form without the specific written consent of Alberta Land Titles

9110041

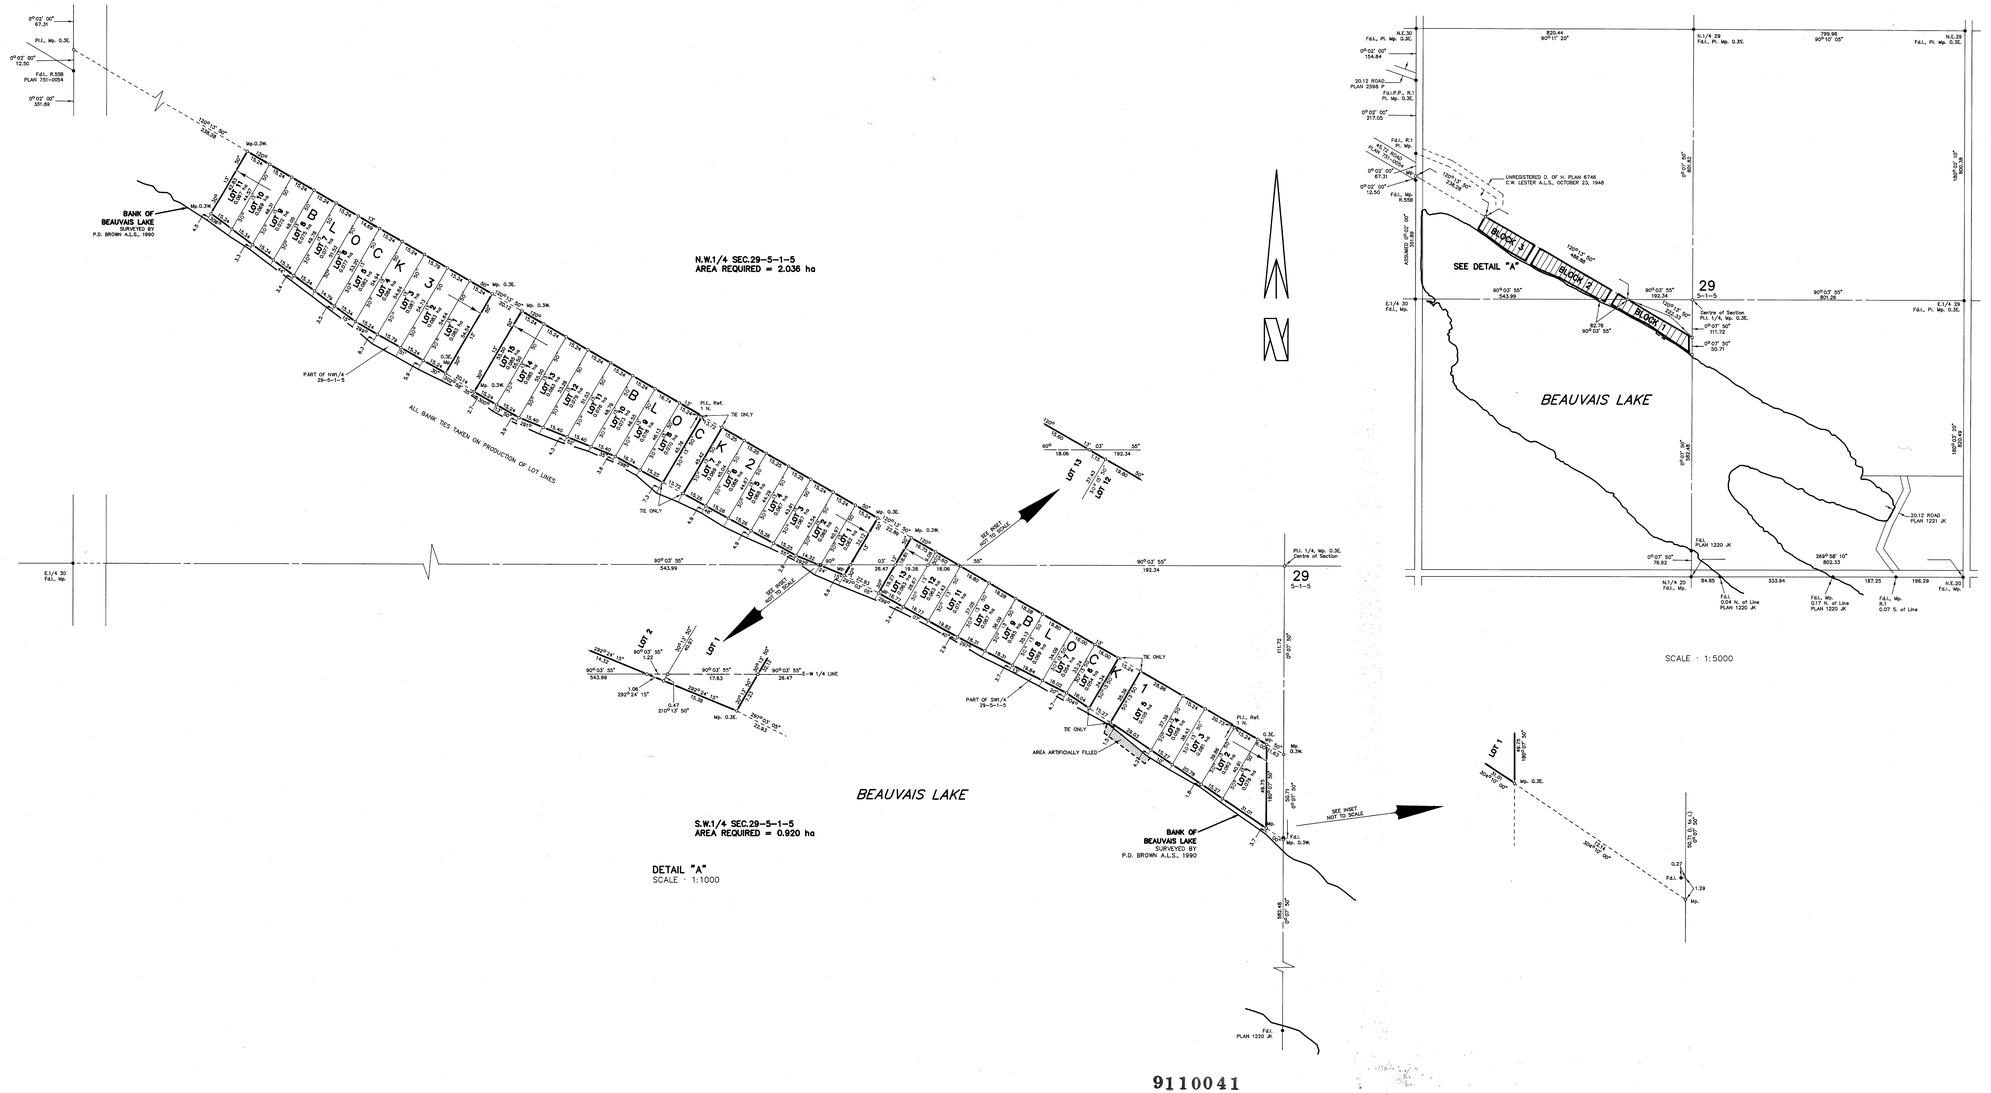

PLAN
SHOWING SURVEY
FOR LEASE PURPOSES ONLY
BLOCK 1, BLOCK 2 & BLOCK 3
W.1/2 SEC.29 TWP.5–RGE.1–W.5 M.
MUNICIPAL DISTRICT OF PINCHER CREEK No.9
BEAUVAIS LAKE, ALBERTA

ALBERTA 1990

100 50 0 100 200 300 400 500 METRES
SCALE 1 : 5000

SOUTH ALBERTA LAND REGISTRATION DISTRICT — LAND TITLES OFFICE

9110041
I certify that the within instrument is duly Entered and Registered in the Land Titles Office for the South Alberta Land Registration District at Calgary.
Registrar
JAN 1 0 1991
9110041111

LEGEND

- ● ——— STATUTORY IRON SURVEY POST FOUND
- ○ ——— STATUTORY IRON SURVEY POST PLACED
- M. ——— STATUTORY IRON POST
- RE-EST. ——— RE-ESTABLISHED
- CALC. ——— CALCULATED

FD. ——— FOUND
PL. ——— PLACED
M. ——— MOUND
PIT ——— FOUR PITS
Mp. ——— MARKER POST

DISTANCES ARE IN METRES AND DECIMALS THEREOF
MEASUREMENTS ARE BETWEEN IRON POSTS UNLESS SHOWN OTHERWISE.
LANDS DEALT WITH BY THIS PLAN ARE SHOWN THUS
ALL IRON POSTS PLACED ARE MARKED THUS P012
CHECK MEASURED OR CHECK CHAINED SHOWN THUS CK. M.
AREA TO BE REGISTERED CONTAINS 2.956 ha.

AFFIDAVIT

I, PETER D. BROWN OF THE CITY OF CALGARY, ALBERTA LAND SURVEYOR, MAKE OATH AND SAY:

THAT THE SURVEY REPRESENTED BY THIS PLAN WAS MADE UNDER MY PERSONAL SUPERVISION.

THAT THE SURVEY WAS MADE IN ACCORDANCE WITH GOOD SURVEYING PRACTICES AND IN ACCORDANCE WITH THE PROVISIONS OF THE SURVEYS ACT, AND

THAT THE SURVEY WAS PERFORMED BETWEEN THE DATES OF AUGUST 28TH TO SEPTEMBER 11TH, AD 1990, AND THAT THIS PLAN IS TRUE AND CORRECT AND IS PREPARED IN ACCORDANCE WITH THE PROVISIONS OF THE LAND TITLES ACT.

ALBERTA LAND SURVEYOR

SWORN BEFORE ME AT THE CITY OF CALGARY IN THE PROVINCE OF ALBERTA THIS 12TH DAY OF SEPTEMBER, AD 1990.

A COMMISSIONER FOR OATHS IN AND FOR THE PROVINCE OF ALBERTA
DAVID HOLMBERG 19/09/92

ASSOCIATION OF ALBERTA LAND SURVEYORS — "P 012" All-Can Engineering & Surveys (1976) Ltd.

REGISTERED OWNER
ALBERTA RECREATION & PARKS

APPROVED BY THE REGISTERED OWNER,
MINISTER OF ALBERTA RECREATION & PARKS

SEAL

ALL-CAN ENGINEERING & SURVEYS (1976) LTD. 1828–10TH AVENUE S.W. CALGARY, ALBERTA T3C 0J8	SURVEY BY PETER D. BROWN A.L.S. 1990	DRAWN AJT CHECKED PDB SCALE 1 : 5000 JOB NO. 90-750

12 96 FF

9110041